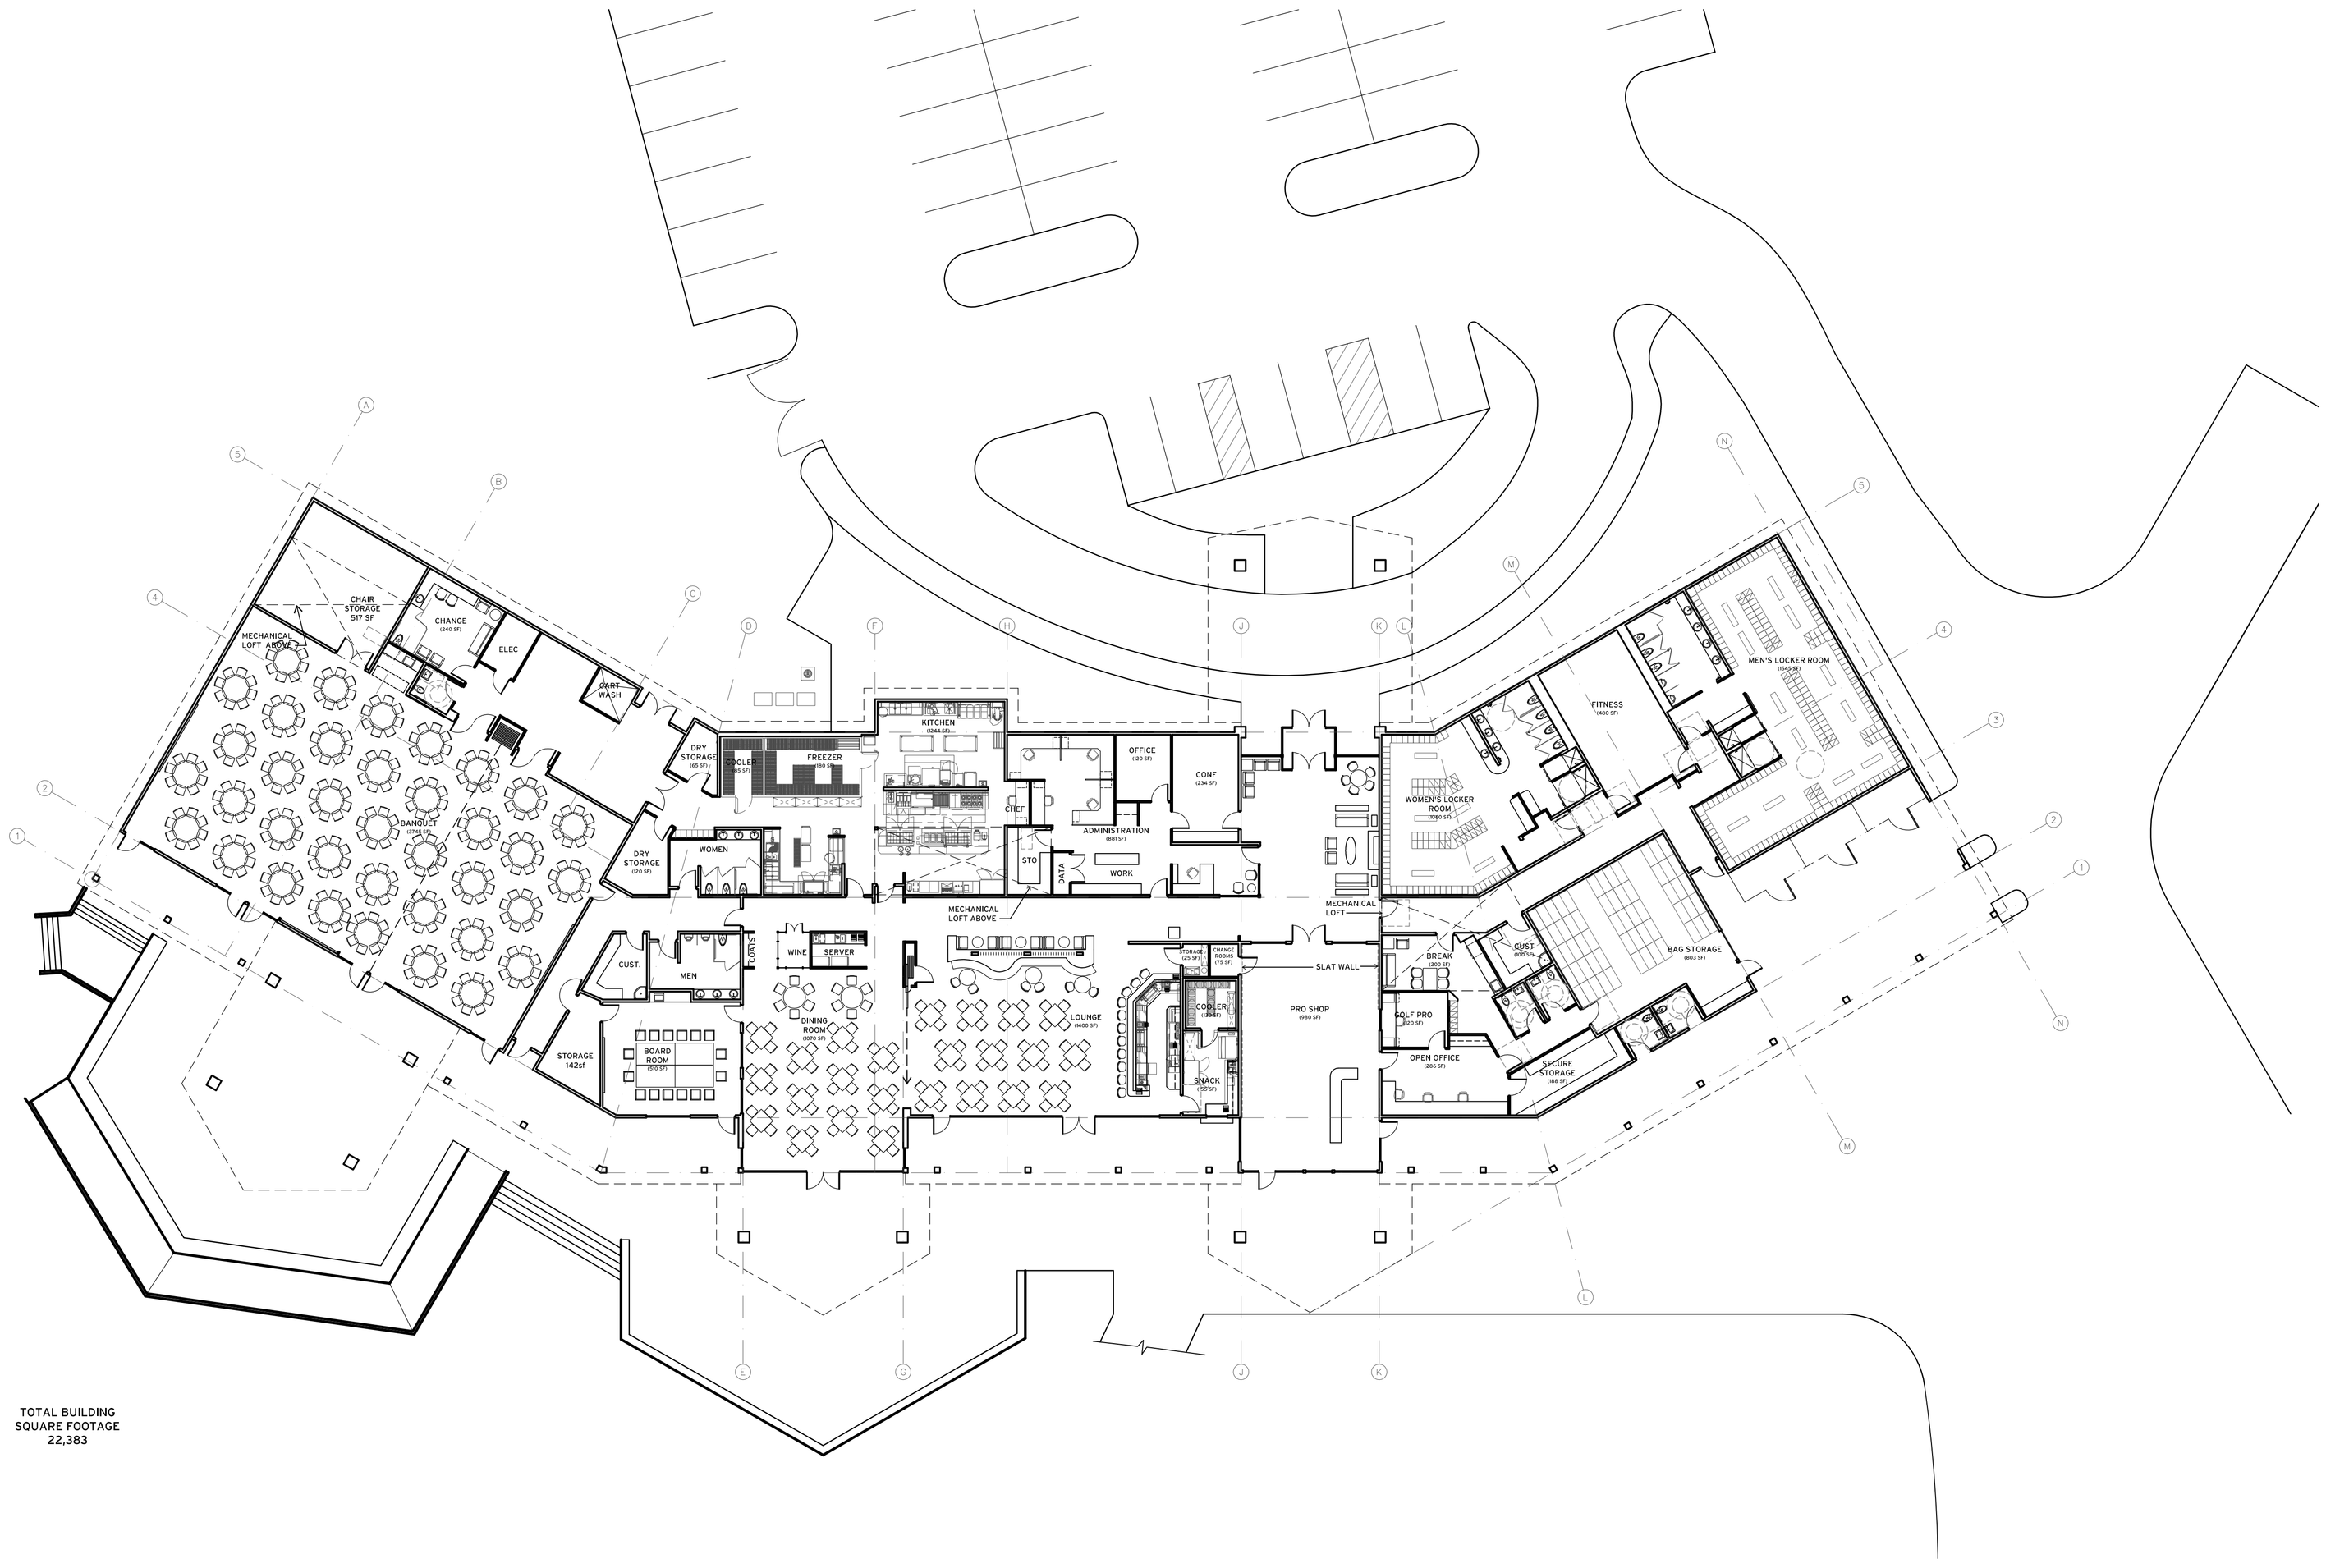

TOTAL BUILDING
SQUARE FOOTAGE
22,383

NORTH

Shadow Hills
COUNTRY CLUB

SCHEMATIC DESIGN FLOOR PLAN

SCALE 1/16" = 1'-0"

MARCH 25, 2011